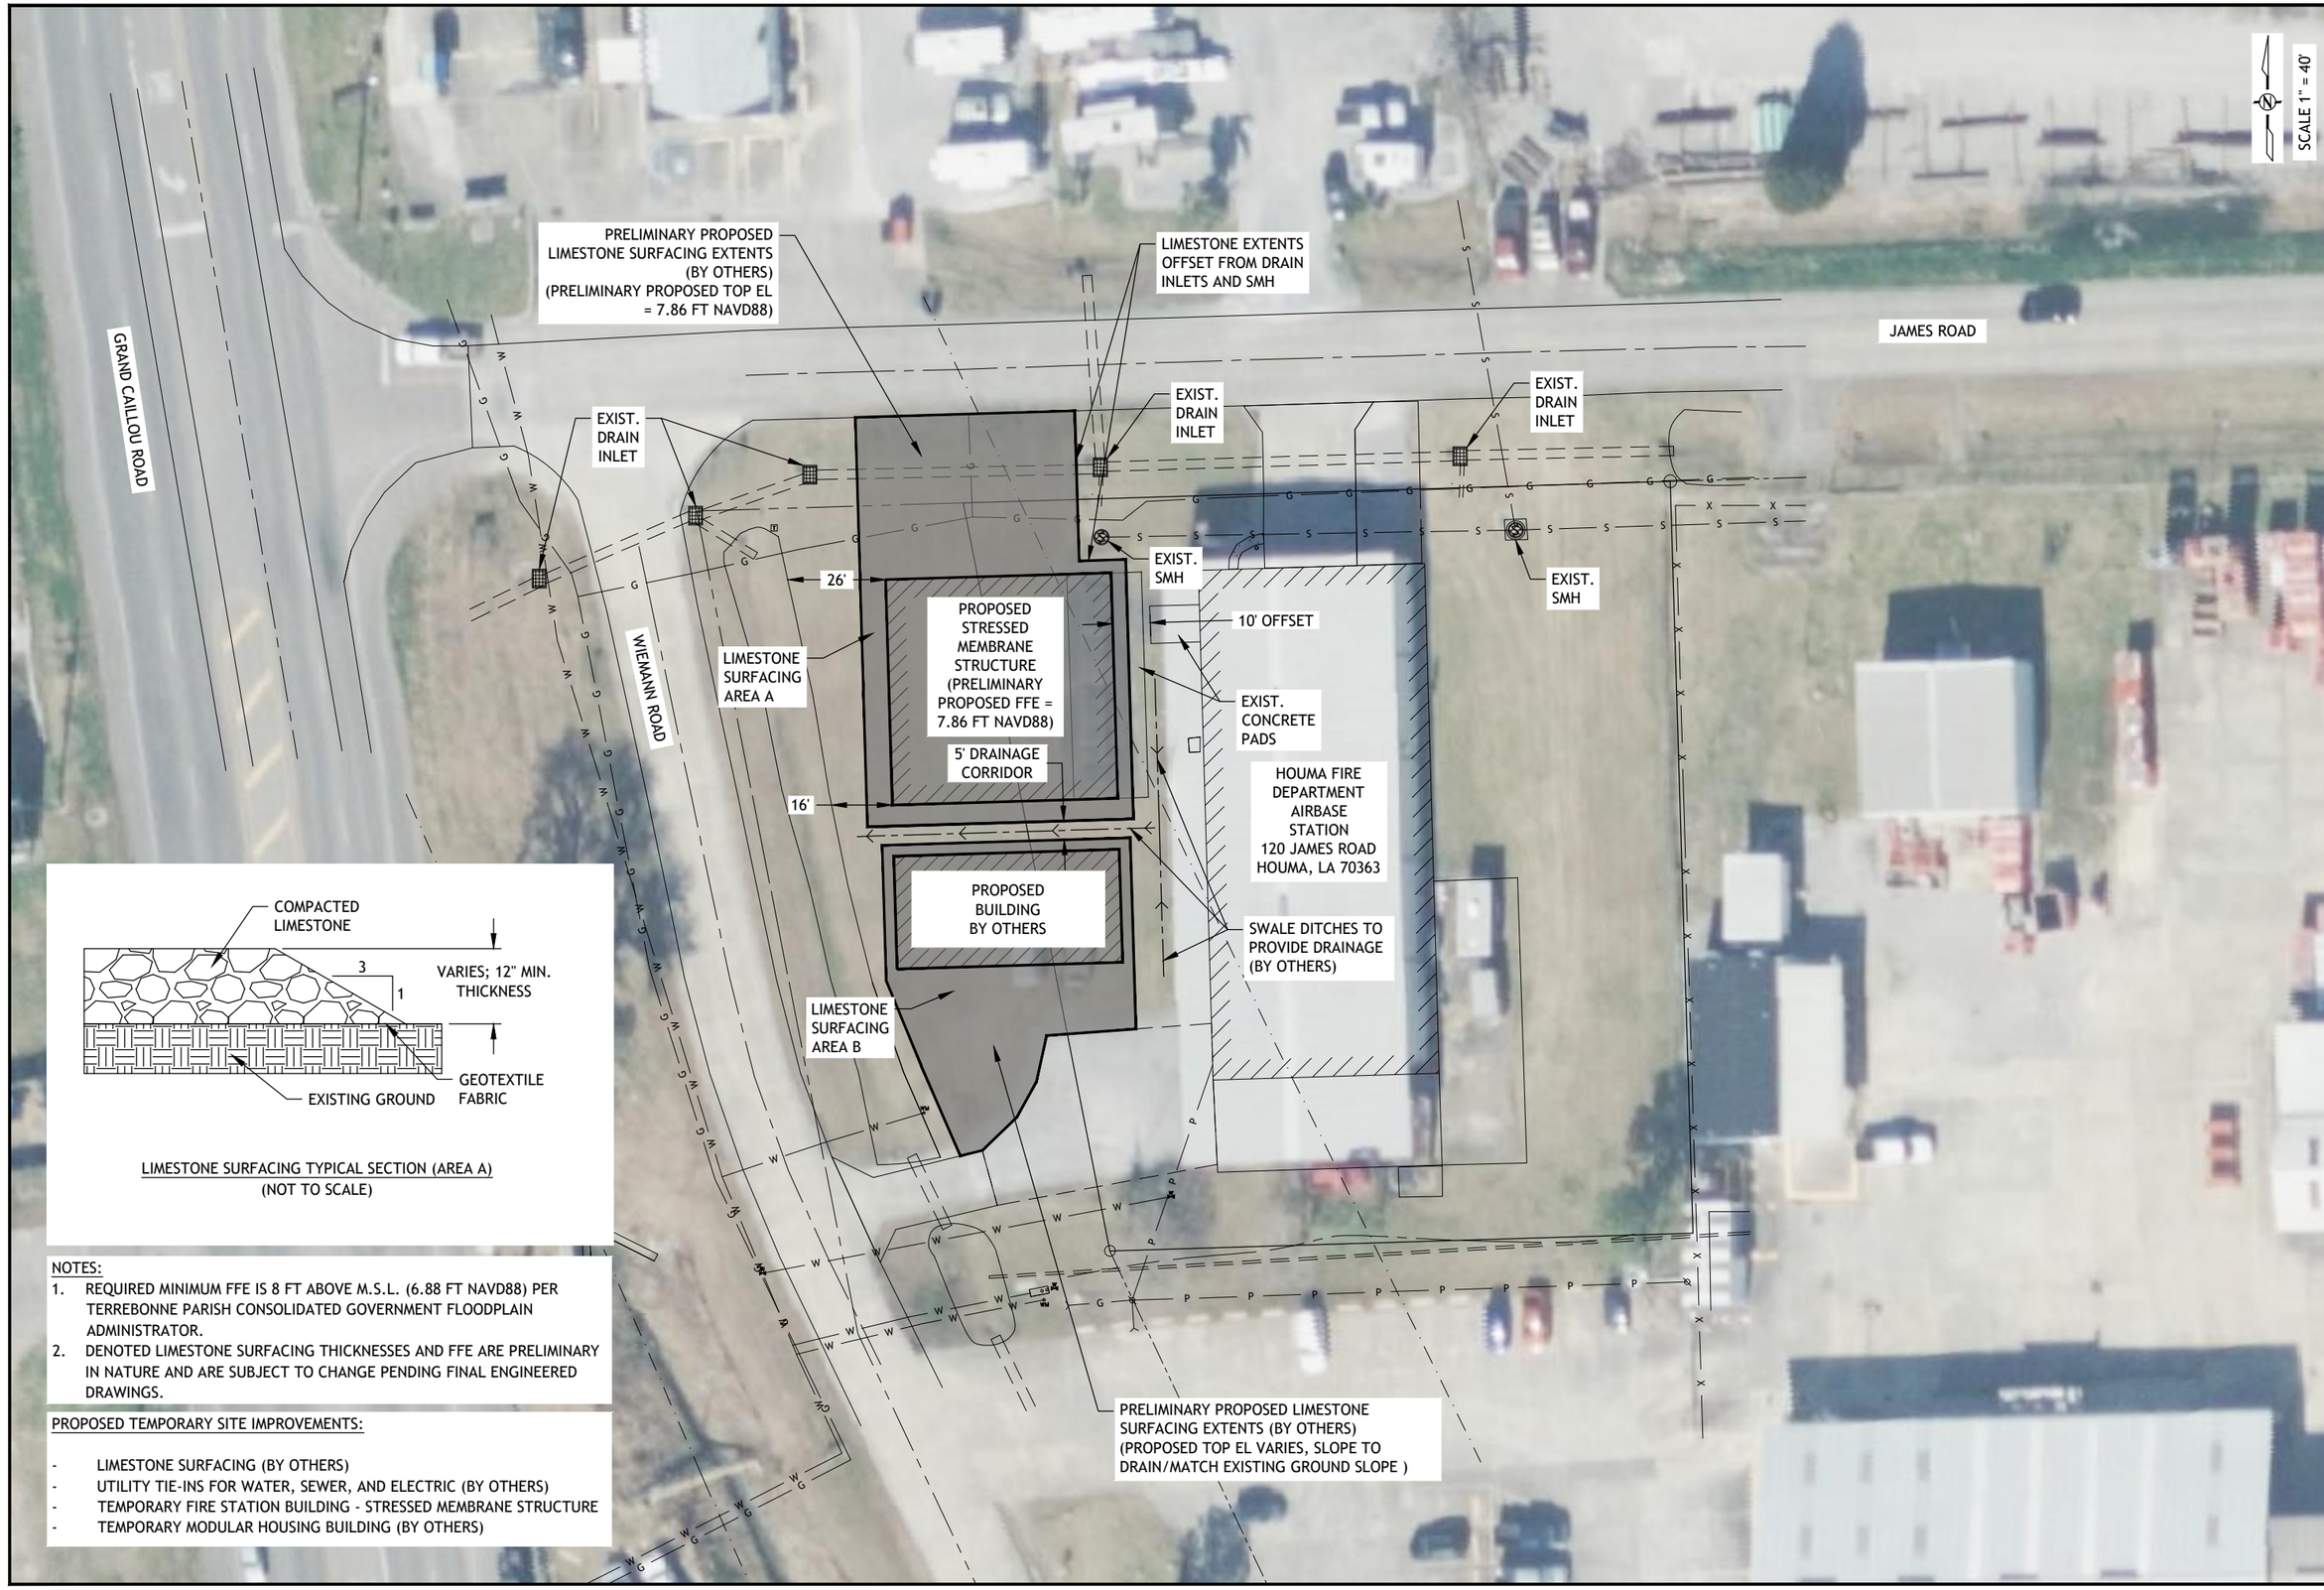

LIMESTONE SURFACING TYPICAL SECTION (AREA A)
(NOT TO SCALE)

NOTES:

1. REQUIRED MINIMUM FFE IS 8 FT ABOVE M.S.L. (6.88 FT NAVD88) PER TERREBONNE PARISH CONSOLIDATED GOVERNMENT FLOODPLAIN ADMINISTRATOR.
2. DENOTED LIMESTONE SURFACING THICKNESSES AND FFE ARE PRELIMINARY IN NATURE AND ARE SUBJECT TO CHANGE PENDING FINAL ENGINEERED DRAWINGS.

PROPOSED TEMPORARY SITE IMPROVEMENTS:

- LIMESTONE SURFACING (BY OTHERS)
- UTILITY TIE-INS FOR WATER, SEWER, AND ELECTRIC (BY OTHERS)
- TEMPORARY FIRE STATION BUILDING - STRESSED MEMBRANE STRUCTURE
- TEMPORARY MODULAR HOUSING BUILDING (BY OTHERS)

SHEET NUMBER 3

NO.	DATE	REVISION DESCRIPTION	BY

ROYAL ENGINEERS & CONSULTANTS, LLC
1231 CAMELLIA BOULEVARD
LAFAYETTE, LA 70508

SCALE	DATE	JOB
AS SHOWN	MAY 2022	2022-01-01

DESIGNED	KF	DETAILED	REC
CHECKED	BT	CHECKED	KF

AIRBASE FIRE STATION TEMPORARY FACILITY

OVERALL LAYOUT

TERREBONNE PARISH GOVERNMENT

..\Terrebonne Parish..JPG